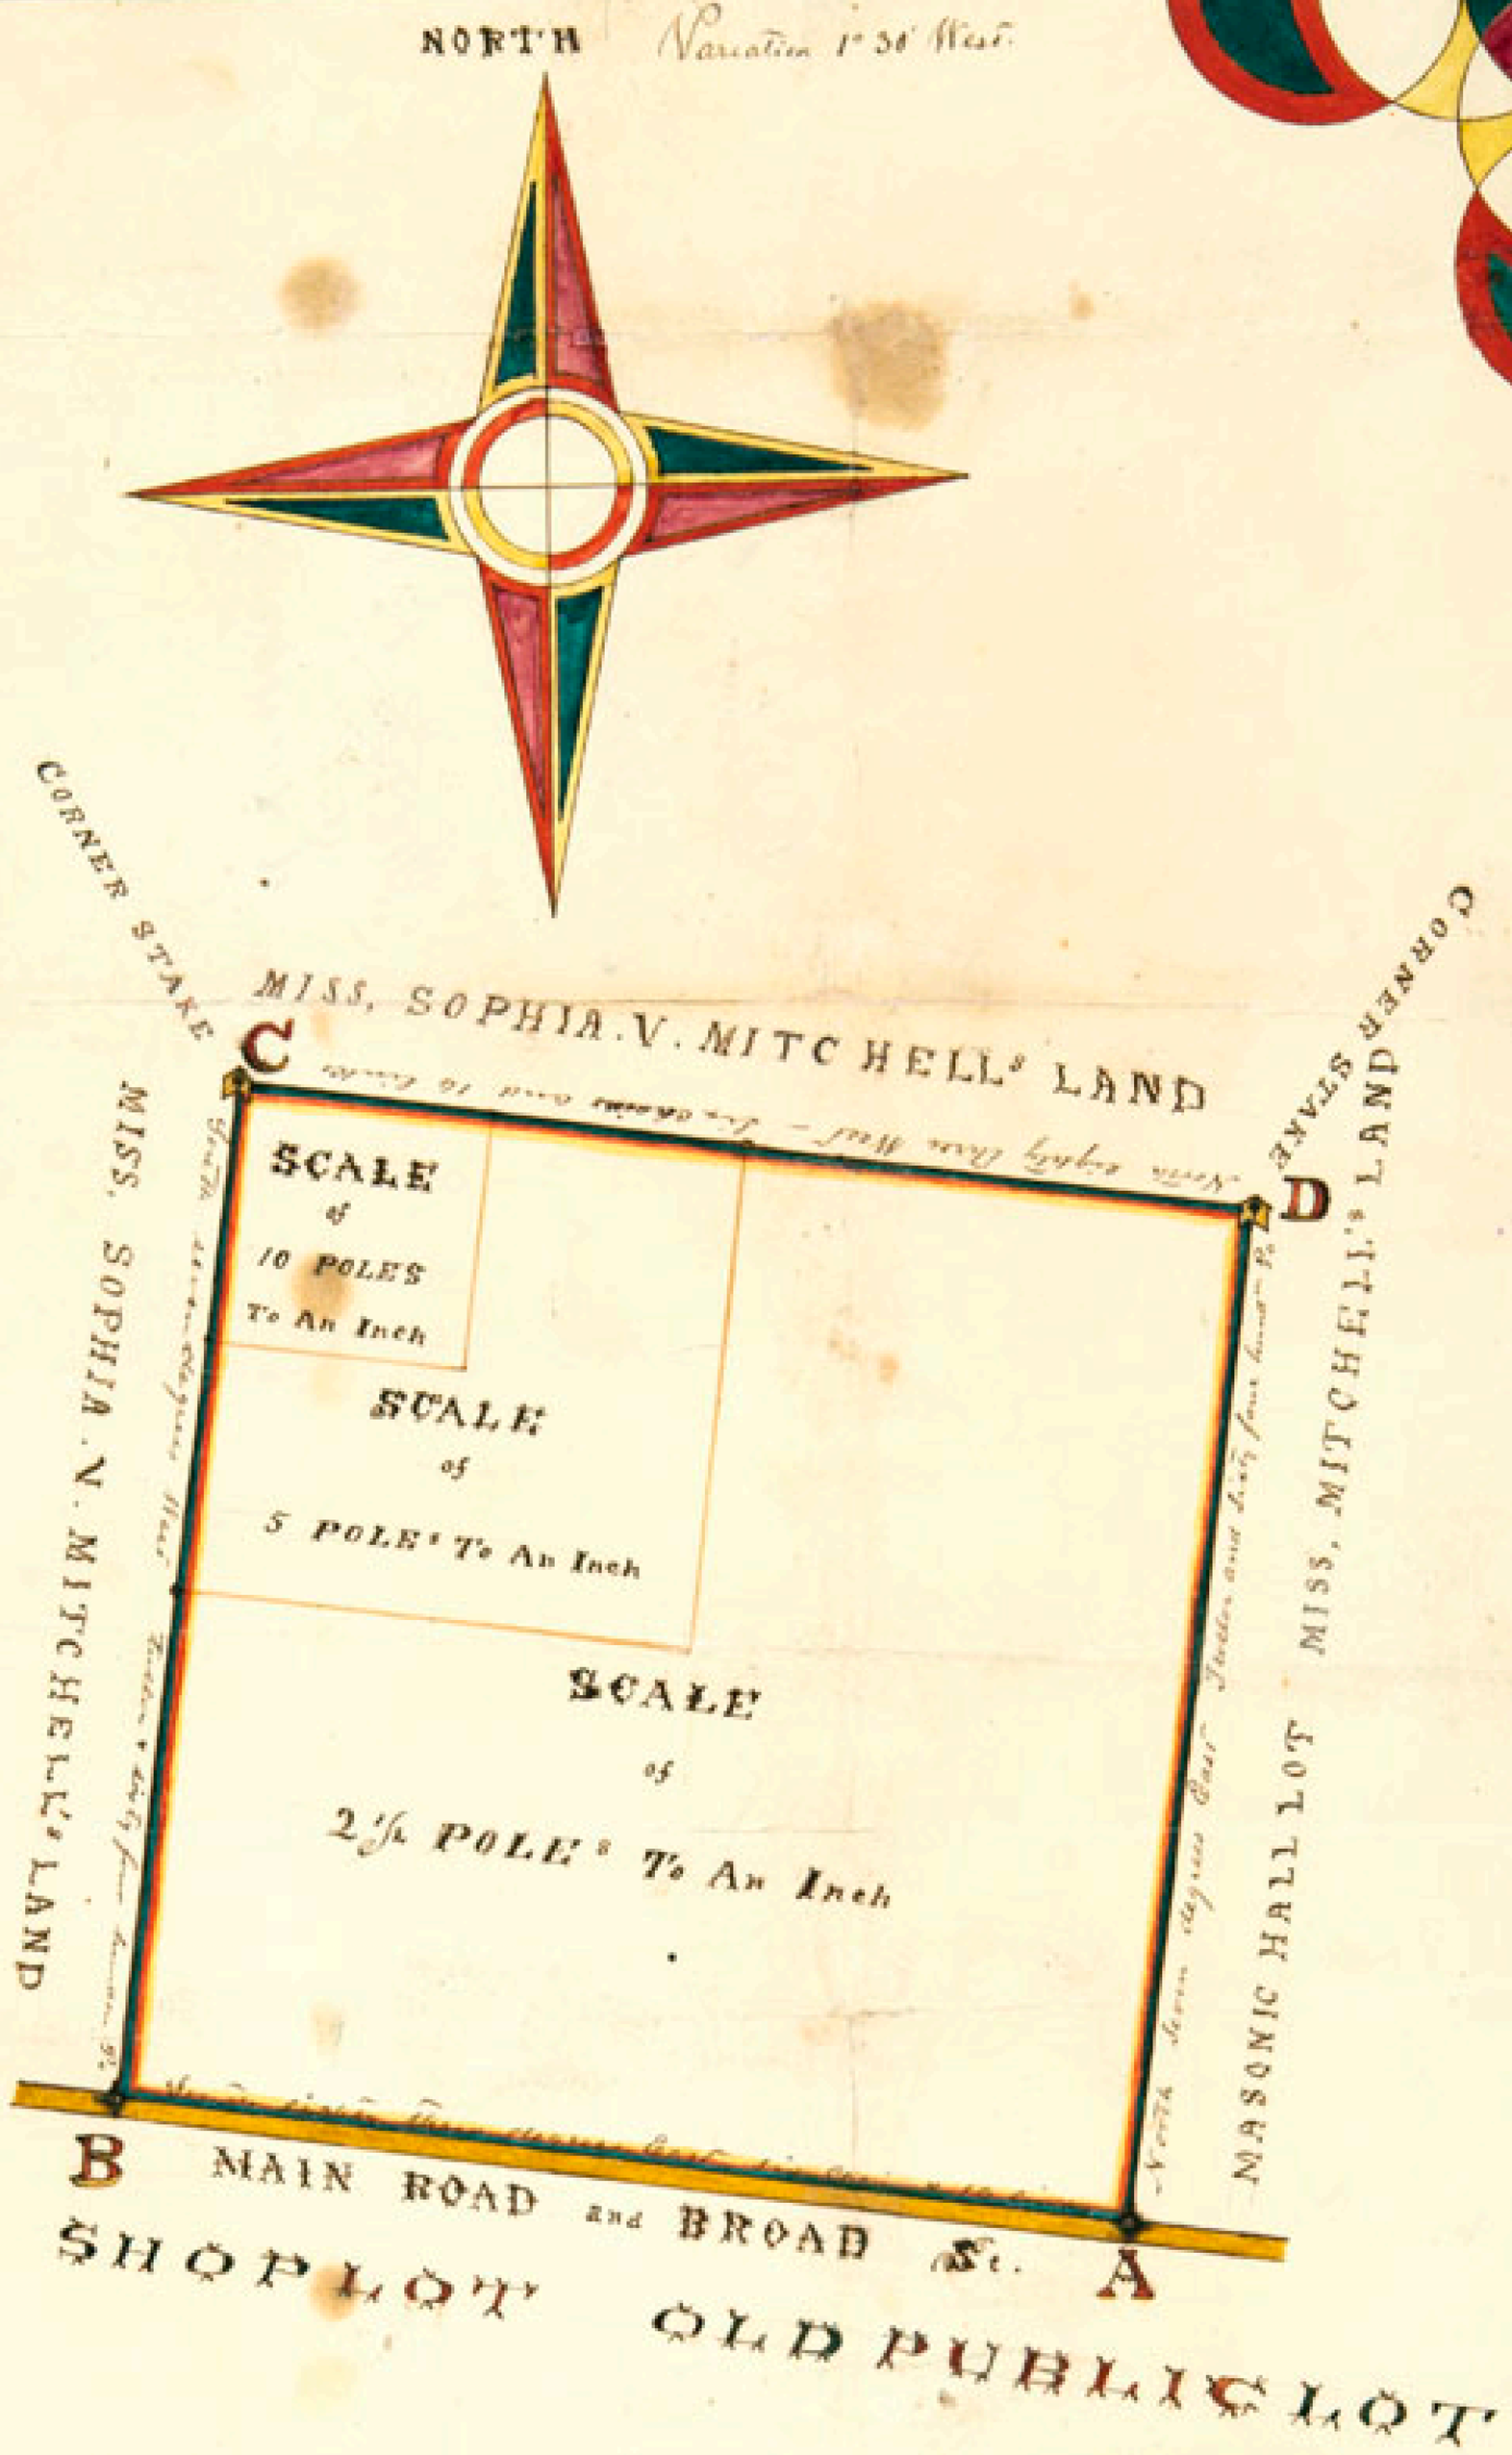

Map of a Public Square at Lancaster Court House containing one Acre — Said out of the land of Miss Sophia V Mitchell, agreeably to an order of the County Court of Lancaster — for the Building of a New Court House.

Attended by Col. Saml. Downing one of the Building Committee, and Messrs Jno. A. Sebree and Wm Brent jr Chain carriers, I, on the 22nd day of August Anno Domini 1859, proceeded to lay out one acre of land, by Beginning at A the Corner of the Masonic Hall Lot, on the side of the main road passing through the Village and running thence with the Old Public Square, and Mr Jno. Connelley's Shop Lot, by the north side of the road, N 83° W 12.64 Poles to B a corner stake with Miss Sophia V Mitchell's Land. Thence with the land from which this lot is cut off belonging to Sd Miss Mitchell N 7° E 12.64 Poles, to C another corner stake. Thence again with Miss Mitchell's land S 83° E 12.64 Poles to D another stake, a corner. Thence with Miss Mitchell's land and the Masonic Lot S 7° W 12.64 Poles,

To the Beginning.

Laid Out with right angles, and containing precisely one acre exclusive of the Main Road — along the north side of which see van. The smaller lots are on different scales. The largest or exterior figure is mapped on a scale of 2½ Poles to an Inch; The second figure on a scale of 5 Poles to an Inch, and the smallest or corner figure on a scale of 10 Poles to an Inch.

Given under my hand this the 22nd day of Aug. 1859

Rob. W. Eubank S.L.Co.

Mapped from a Scale of 2½ Poles to an Inch
Jno. A. Sebree and Wm Brent jr Chain Carriers